A1

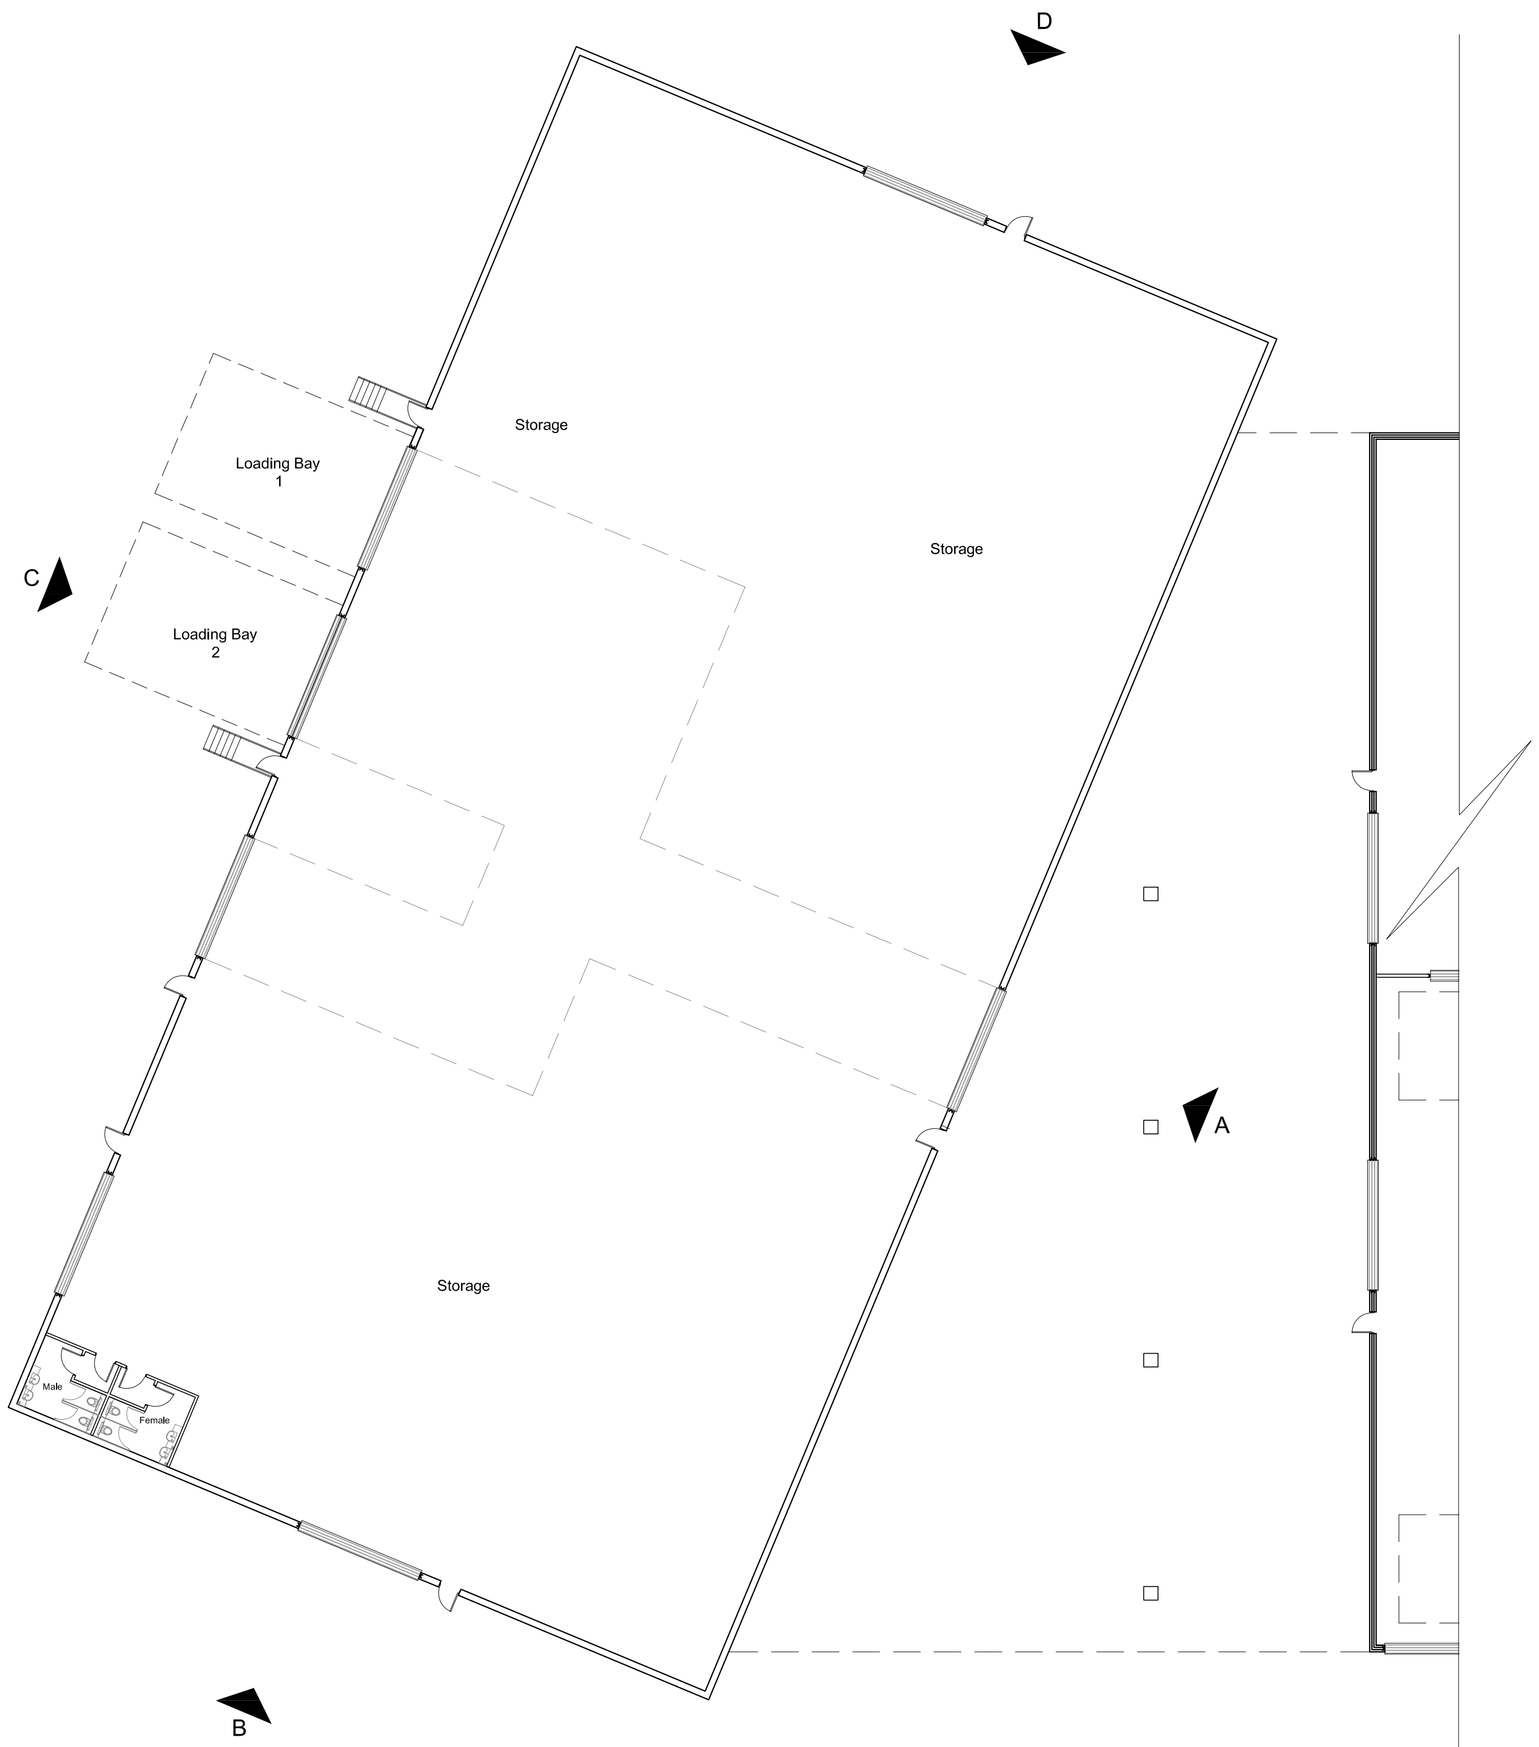

PROPOSED UPPER LEVEL PLAN 1:200

N

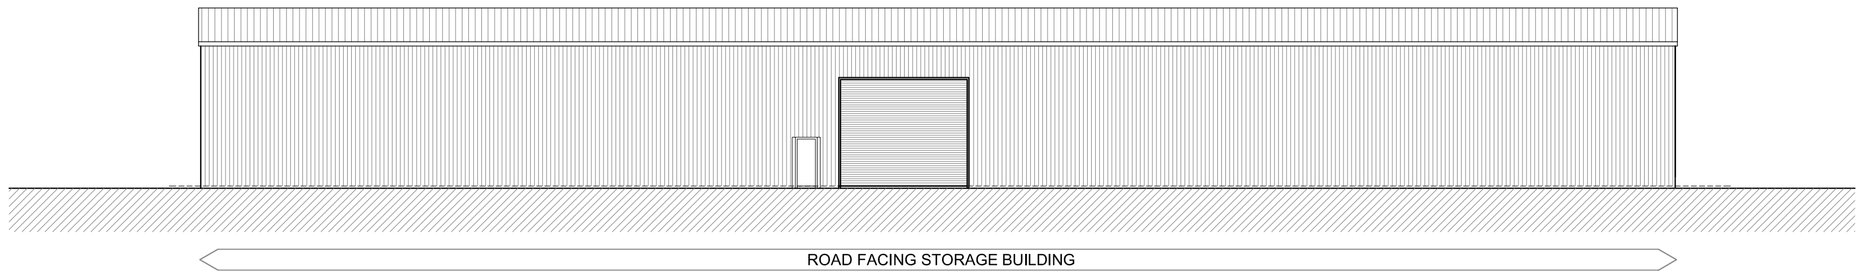

PROPOSED SOUTH ELEVATION A - 1:200

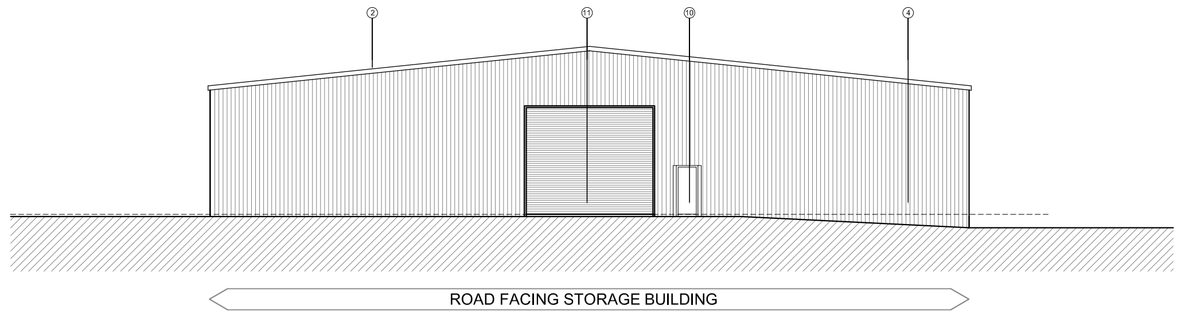

PROPOSED WEST ELEVATION B - 1:200

PROPOSED NORTH ELEVATION C - 1:200

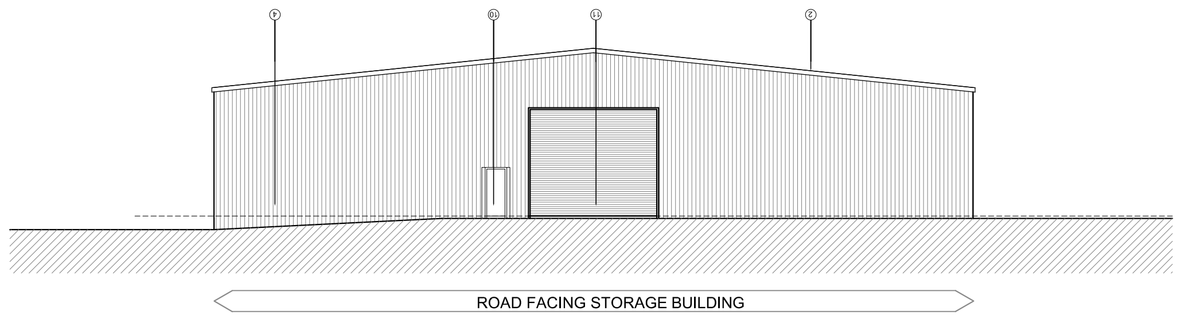

PROPOSED EAST ELEVATION D - 1:200

MATERIAL KEY:

1. KINGSPAN PROFILE CLADDING ROOF SECTIONS - COLOUR TO MATCH EXISTING
2. ALUMINIUM STANDING SEAM ROOF FINISH TO MAIN ENTRANCE/RECEPTION COBLOT BLUE - RAL 5013
3. ALUMINIUM FLASHINGS/FACIAS & SOFFITS COBOLT BLUE - RAL 5013
4. KINGSPAN VERTICAL PROFILE COMPOSITE CLADDING - RAL 7035
5. KINGSPAN HORIZONTAL COMPOSITE CLADDING PANELS - RAL 7035
6. THROUGH COLOUR SILICONE RENDER RAL 7024
7. ALUMINIUM POWDER COATED RIBBON WINDOWS - RAL 5013
8. ALUMINIUM POWDER COATED WINDOWS - RAL 5013
9. ALUMINIUM & GLASS POWDER COATED ENTRANCE DOORS - RAL 5013
10. ALUMINIUM PASSENGER DOOR COBOLT BLUE- RAL 5013
11. STEEL ROLLER SHUTTER DOORS RAL 5013
12. OPEN ENDED CANOPY STRUCTURE MATERIAL FINISH TBC

Purpose of Issue
PLANNING

Client
BLACKWOOD ENGINEERING LIMITED

Project
UNIT 21 RISING SUN INDUSTRIAL ESTATE
BLAINA GWENT
NP13 3JW

Drawing
PROPOSED UPPER LEVEL PLAN & ELEVATIONS

Scale @ A1	Drawn	Checked	Approved
1:500	HHE	TG	JS

Project No.	Date
2022-109	DEC 2022

Drawing Number	Revision
PL-005	-

Rev Description Date Check

SALT consultancy ltd
STRUCTURAL ENGINEERING : PROJECT MANAGEMENT
Suite 17, Business Development Centre, Treforest Industrial Estate, CF37 5UR
Tel: 01443 843413 Mobile: 07711 593359 Email: j.salt@saltconsultancy.co.uk