A1

PROPOSED FRONT ELEVATION - OFFICE - 1:100

MATERIAL KEY:

1. KINGSPAN PROFILE CLADDING ROOF SECTIONS - COLOUR TO MATCH EXISTING
2. ALUMINIUM STANDING SEAM ROOF FINISH TO MAIN ENTRANCE/RECEPTION COBLOT BLUE - RAL 5013
3. ALUMINIUM FLASHINGS/FACIAS & SOFFITS COBOLT BLUE - RAL 5013
4. KINGSPAN VERTICAL PROFILE COMPOSITE CLADDING - RAL 7035
5. KINGSPAN HORIZONTAL COMPOSITE CLADDING PANELS - RAL 7035
6. THROUGH COLOUR SILICONE RENDER RAL 7024
7. ALUMINIUM POWDER COATED RIBBON WINDOWS - RAL 5013
8. ALUMINIUM POWDER COATED WINDOWS - RAL 5013
9. ALUMINIUM & GLASS POWDER COATED ENTRANCE DOORS - RAL 5013
10. ALUMINIUM PASSENGER DOOR COBOLT BLUE- RAL 5013
11. STEEL ROLLER SHUTTER DOORS RAL 5013
12. OPEN ENDED CANOPY STRUCTURE MATERIAL FINISH TBC
13. 3-DIMENSIONAL METAL SIGNAGE BLUISHNESS LOGO
14. PROPOSED METAL STACKS FROM NEW INTERNAL SPRAY BOOTHS

RAL 5013 COBALT BLUE

RAL 7035 LIGHT GREY

RAL 7024 GRAPHITE GREY

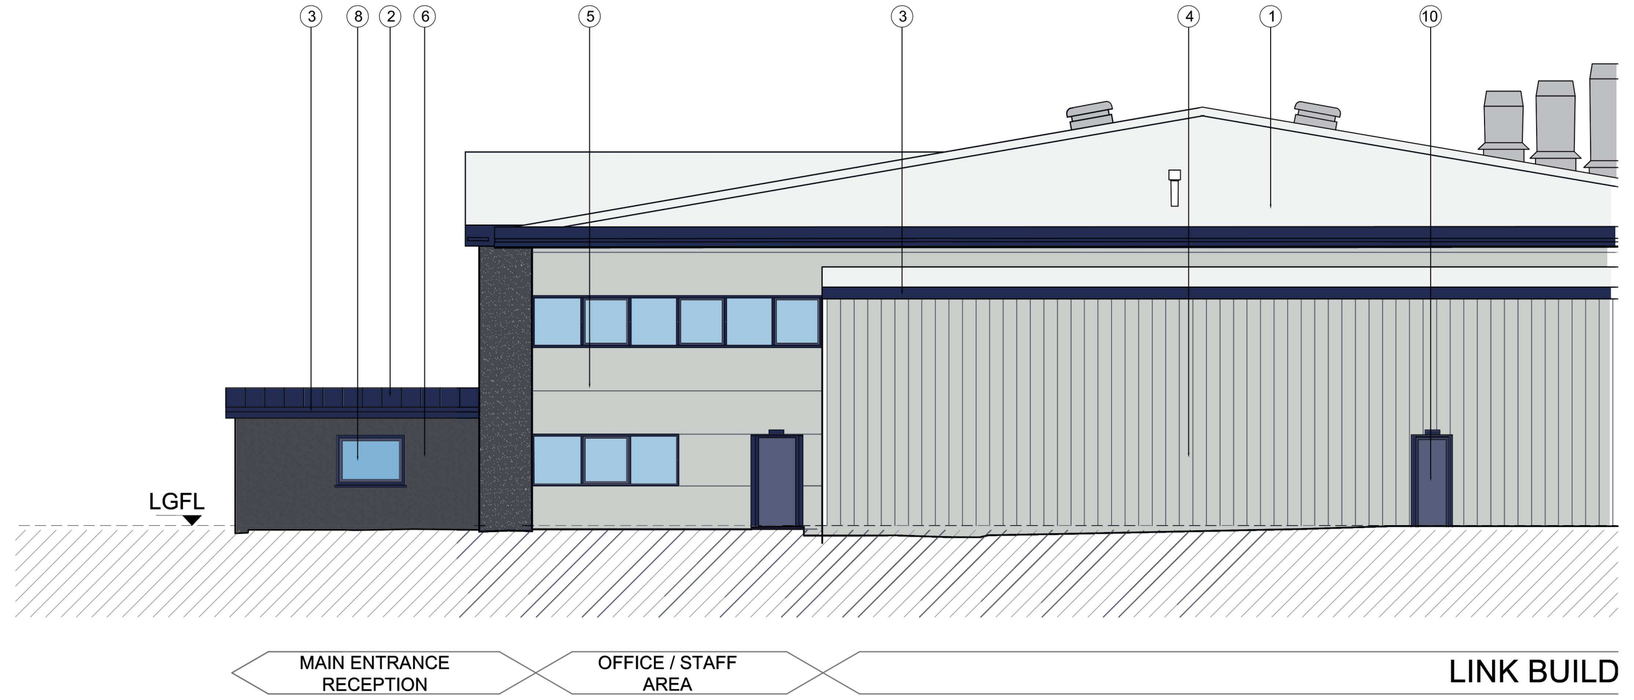

PROPOSED SIDE ELEVATION - OFFICE - 1:100

Purpose of Issue
PLANNING

Client
BLACKWOOD ENGINEERING LIMITED

Project
UNIT 21 RISING SUN INDUSTRIAL ESTATE
BLAINA GWENT
NP13 3JW

Drawing
PROPOSED OFFICE ELEVATIONS
COLOURED VERSION

Scale @ A1	Drawn	Checked	Approved
1:100	HHE	TG	JS

Project No. 2022-109
Date DEC 2022
Drawing Number PL-009
Revision -

Rev Description Date Check

SALT consultancy ltd
STRUCTURAL ENGINEERING : PROJECT MANAGEMENT
Suite 17, Business Development Centre, Treforest Industrial Estate, CF37 5UR
Tel: 01443 843413 Mobile: 07711 593359 Email: j.salt@saltconsultancy.co.uk